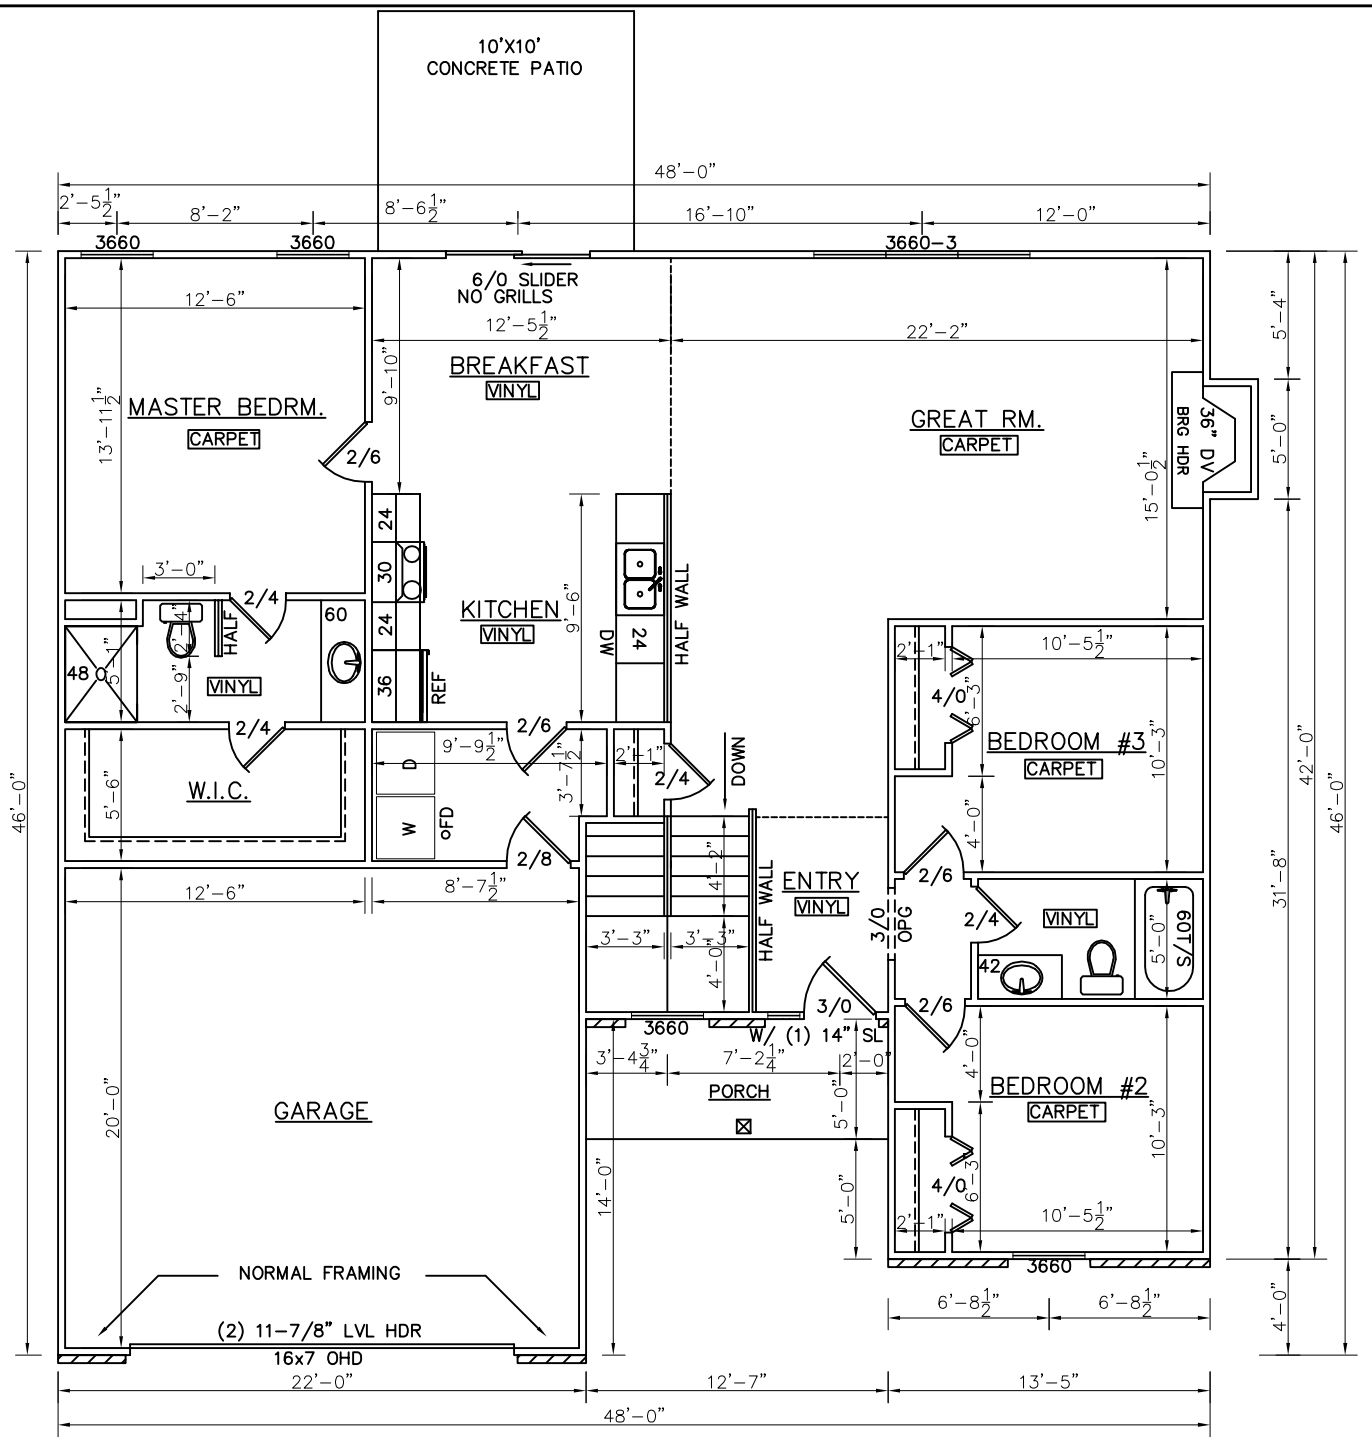

FIRST FLOOR PLAN

1/8" = 1'-0"
8' CEILING HT.

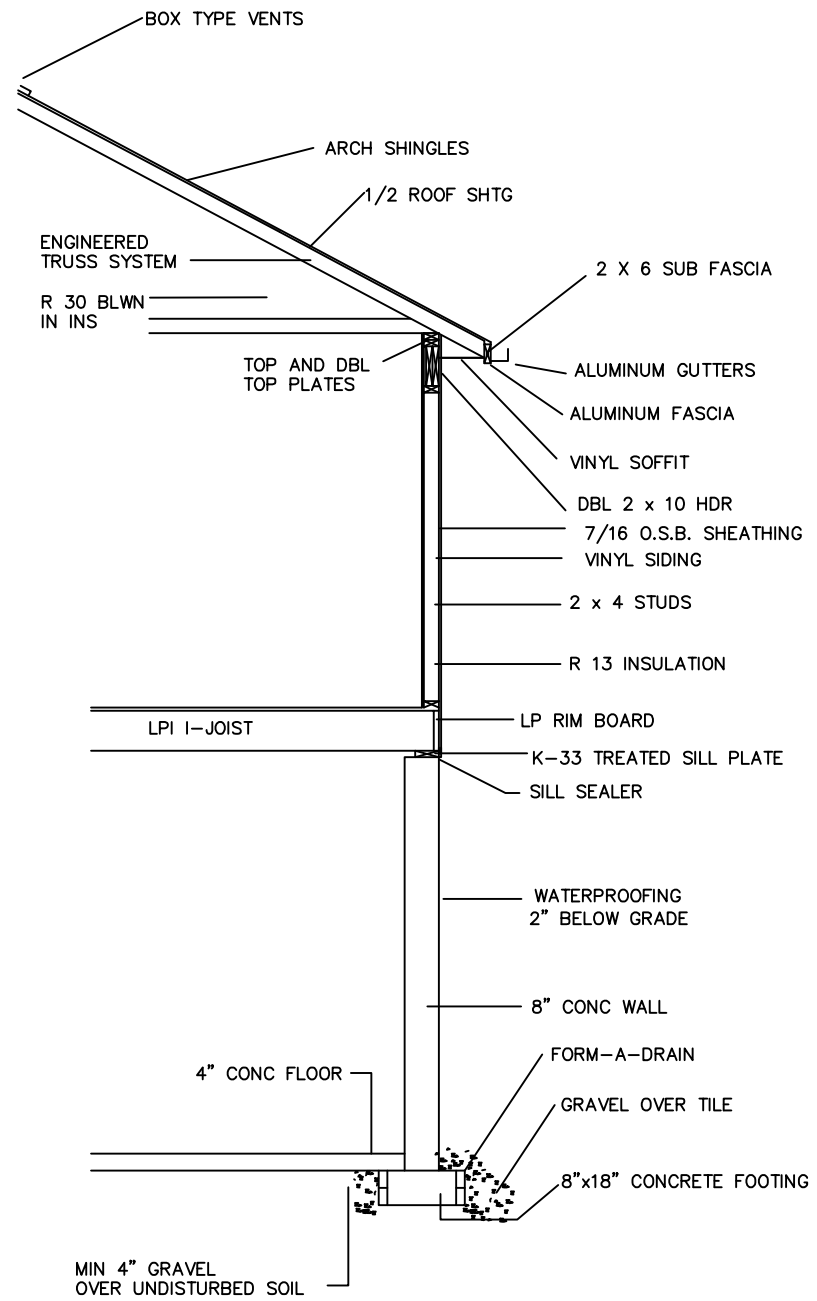

TYPICAL WALL SECTION

FIRST FLOOR – 1544 SQ. FT.

1. ALL DIMS TO FACE OF 3 1/2" STUD
2. SQUASH BLOCKS OVER BEARING BEAM ON 2 STORYS, ON EVERY HEADER 4' AND LONGER, AND ON DECKS WHEN BOLTED THRU THE BOX SILL
3. O.S.B., DOW, AND TYVEK ON BOTTTOM OF ALL CANTILEVERS
4. TYVEK HOUSE PROPER, THEN FRAME ALL PORCHES, GARAGE ROOFS, AND OTHER ROOFS
5. ALL HEADERS ON 1ST FLOOR, OF TWO STORYS, OVER 4', TO BE (1) 9 1/2" LVL WITH 2 X 4 ON BOTTOM UNLESS NOTED OTHERWISE.
6. RAISE THRESHOLD ON ALL EXTERIOR SWING DOORS 3/4"

CERTAINTEED ROUGH OPENINGS

3660 – 3'-0"x5'-0"
2440-2 HY-LITE – 3'-10 1/2" X 3'-3 1/2"
6/0 SLIDER – 5'-11 1/4"x6'-7 3/4"
3/0 W/1-14" S/L -4'-5 1/2"x6'-10 1/2"

Welcome Home to Quality
BRADY HOMES
Bloomington, IL

SPEC (RAVENWOOD)
LOT # 112 MEADOWBROOK
SUMMERFIELD LN
SHEET 2 OF 3
DRN BY PB
CHK BY
SCALE 1/8"=1'-0"
DATE 11/6/08